DISCLAIMER:

This unrecorded Record of Survey was donated to the City of Tucson. The City of Tucson provides this data for your personal use "as is." Additionally, the City of Tucson provides this information with the understanding that it is not guaranteed to be accurate, correct or complete and conclusions drawn from such information are the responsibility of the user.

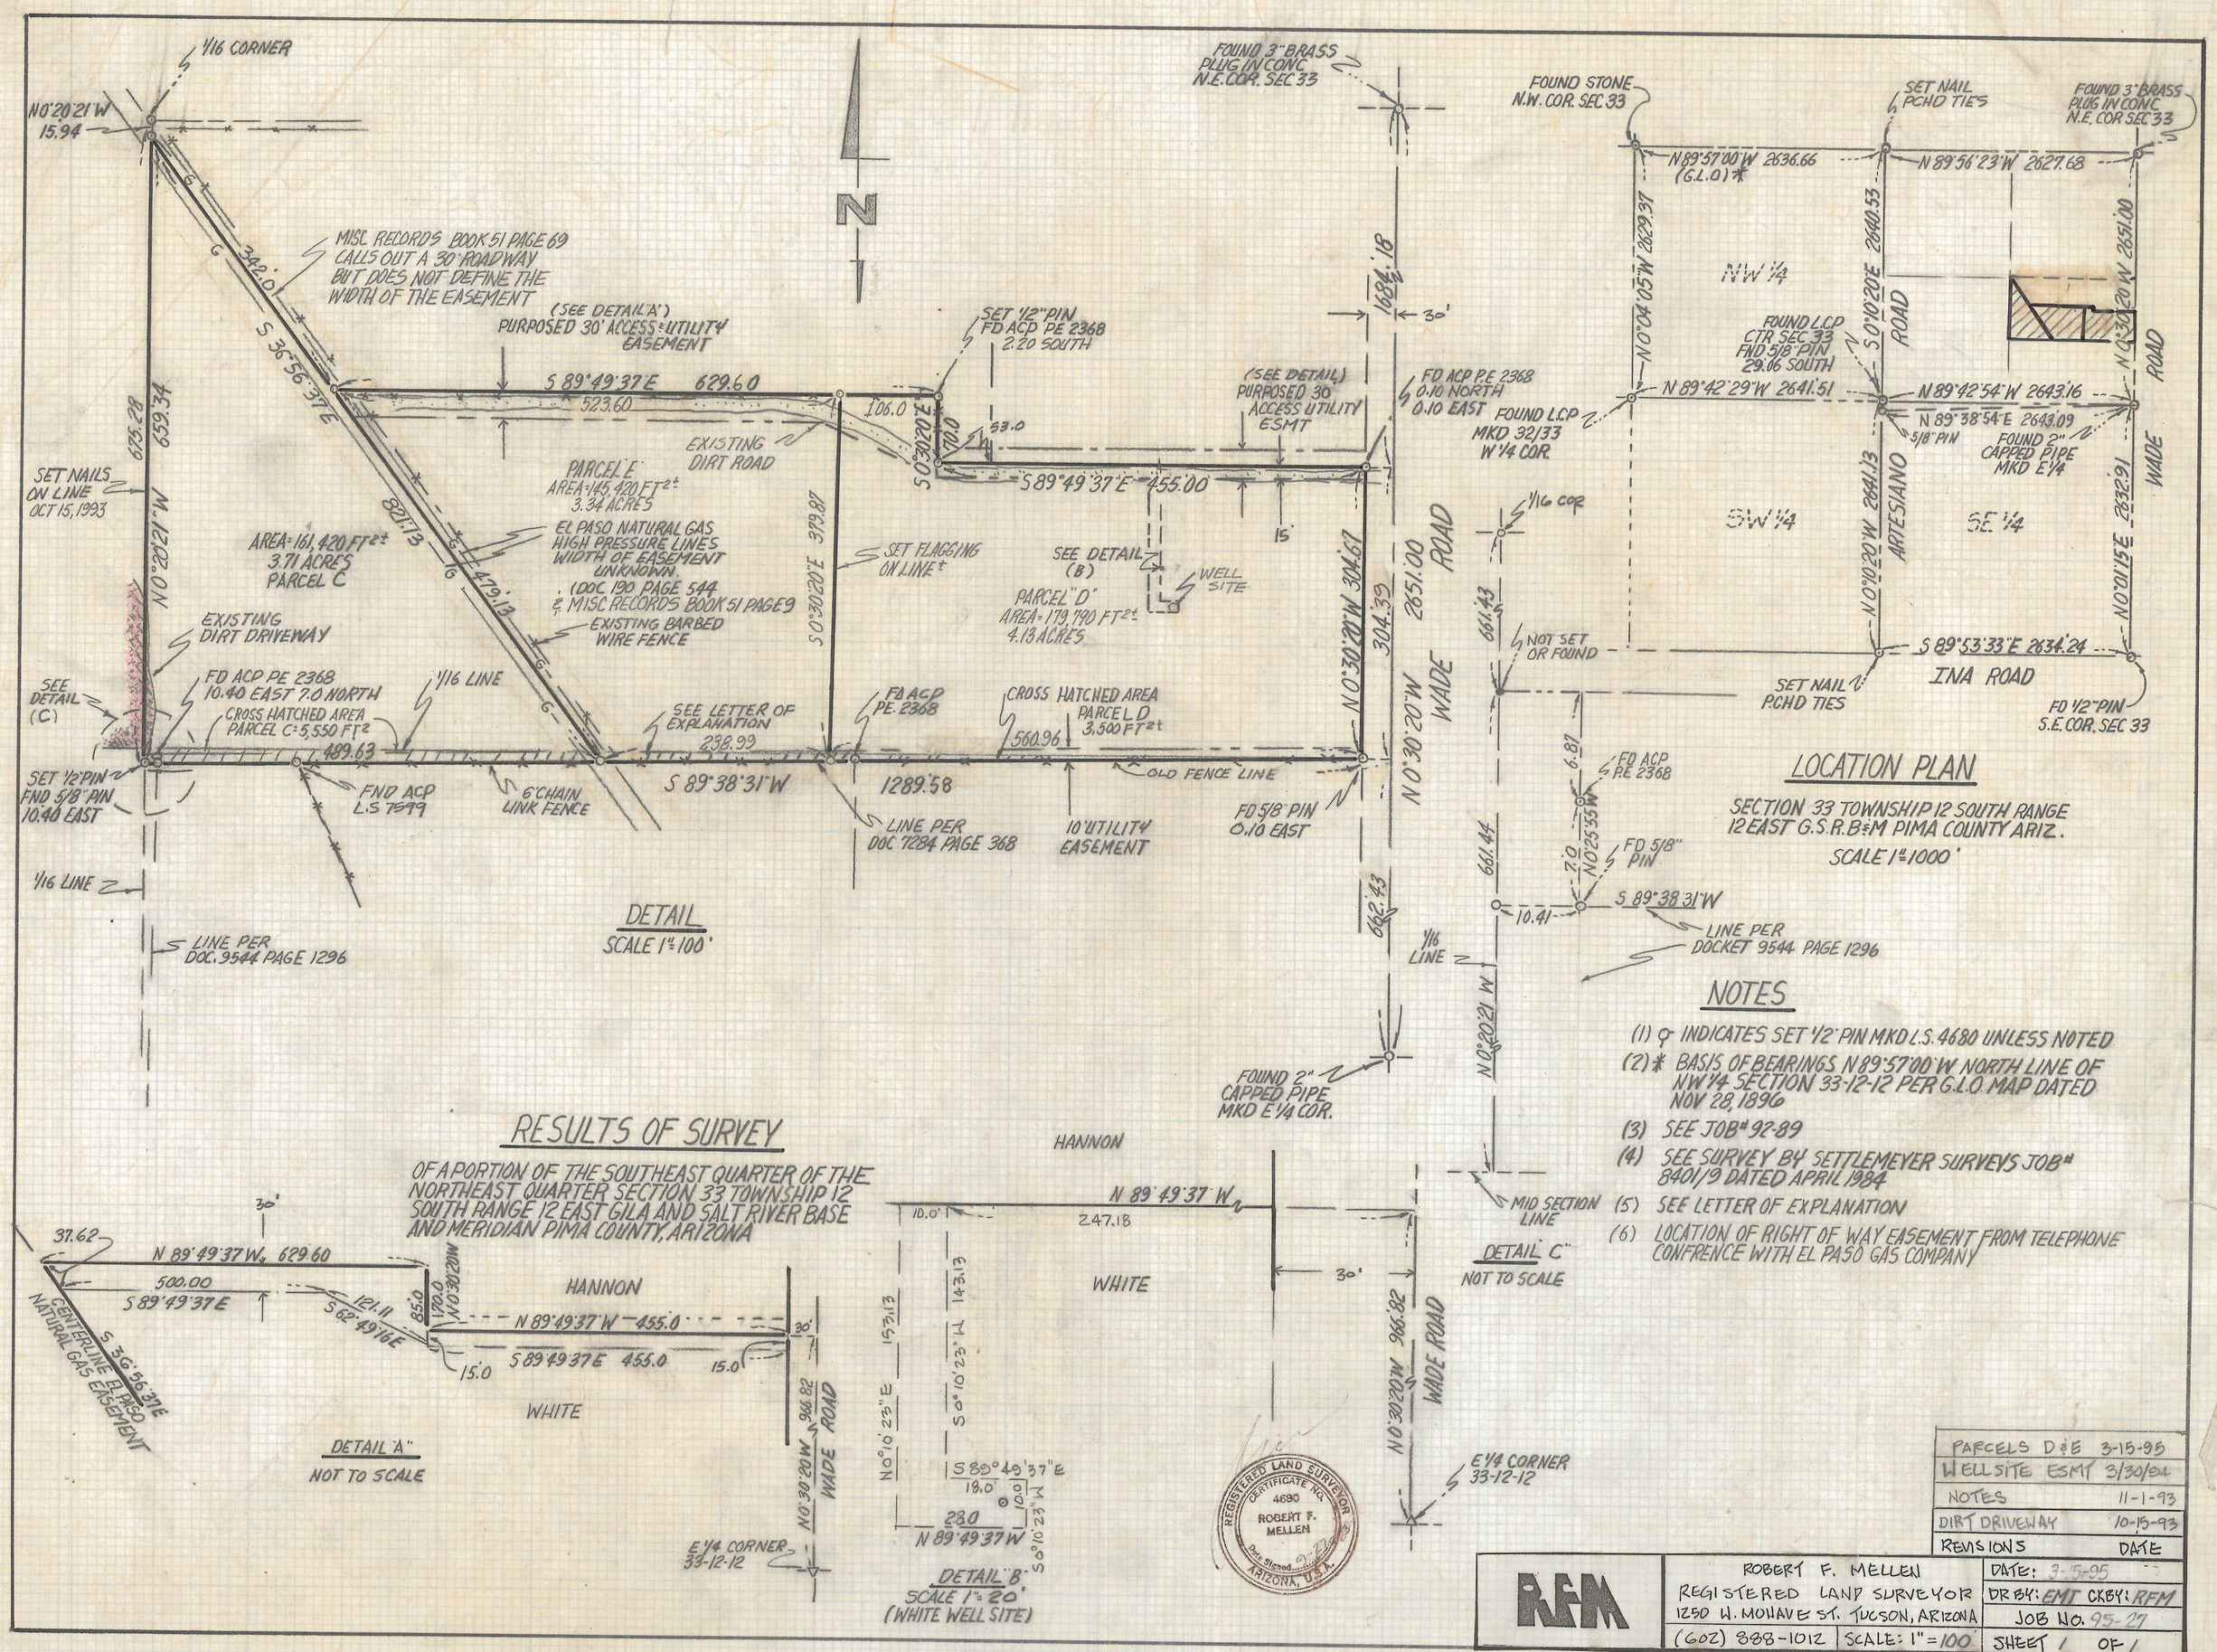

PARCELS D & E	3-15-95
WELLSITE ESMT	3/30/94
NOTES	11-1-93
DIRT DRIVEWAY	10-15-93
REVISIONS	DATE

RFM	ROBERT F. MELLEN REGISTERED LAND SURVEYOR 1250 W. MOHAVE ST. TUCSON, ARIZONA	DATE: 3-15-95
		DR BY: EMT CK BY: RFM
		JOB NO. 95-27
	(602) 888-1012 SCALE: 1"=100'	SHEET 1 OF 1

Z-2017-020