


DISCLAIMER:

This unrecorded Record of Survey was donated to the City of Tucson. The City of Tucson provides this data for your personal use "as is." Additionally, the City of Tucson provides this information with the understanding that it is not guaranteed to be accurate, correct or complete and conclusions drawn from such information are the responsibility of the user.

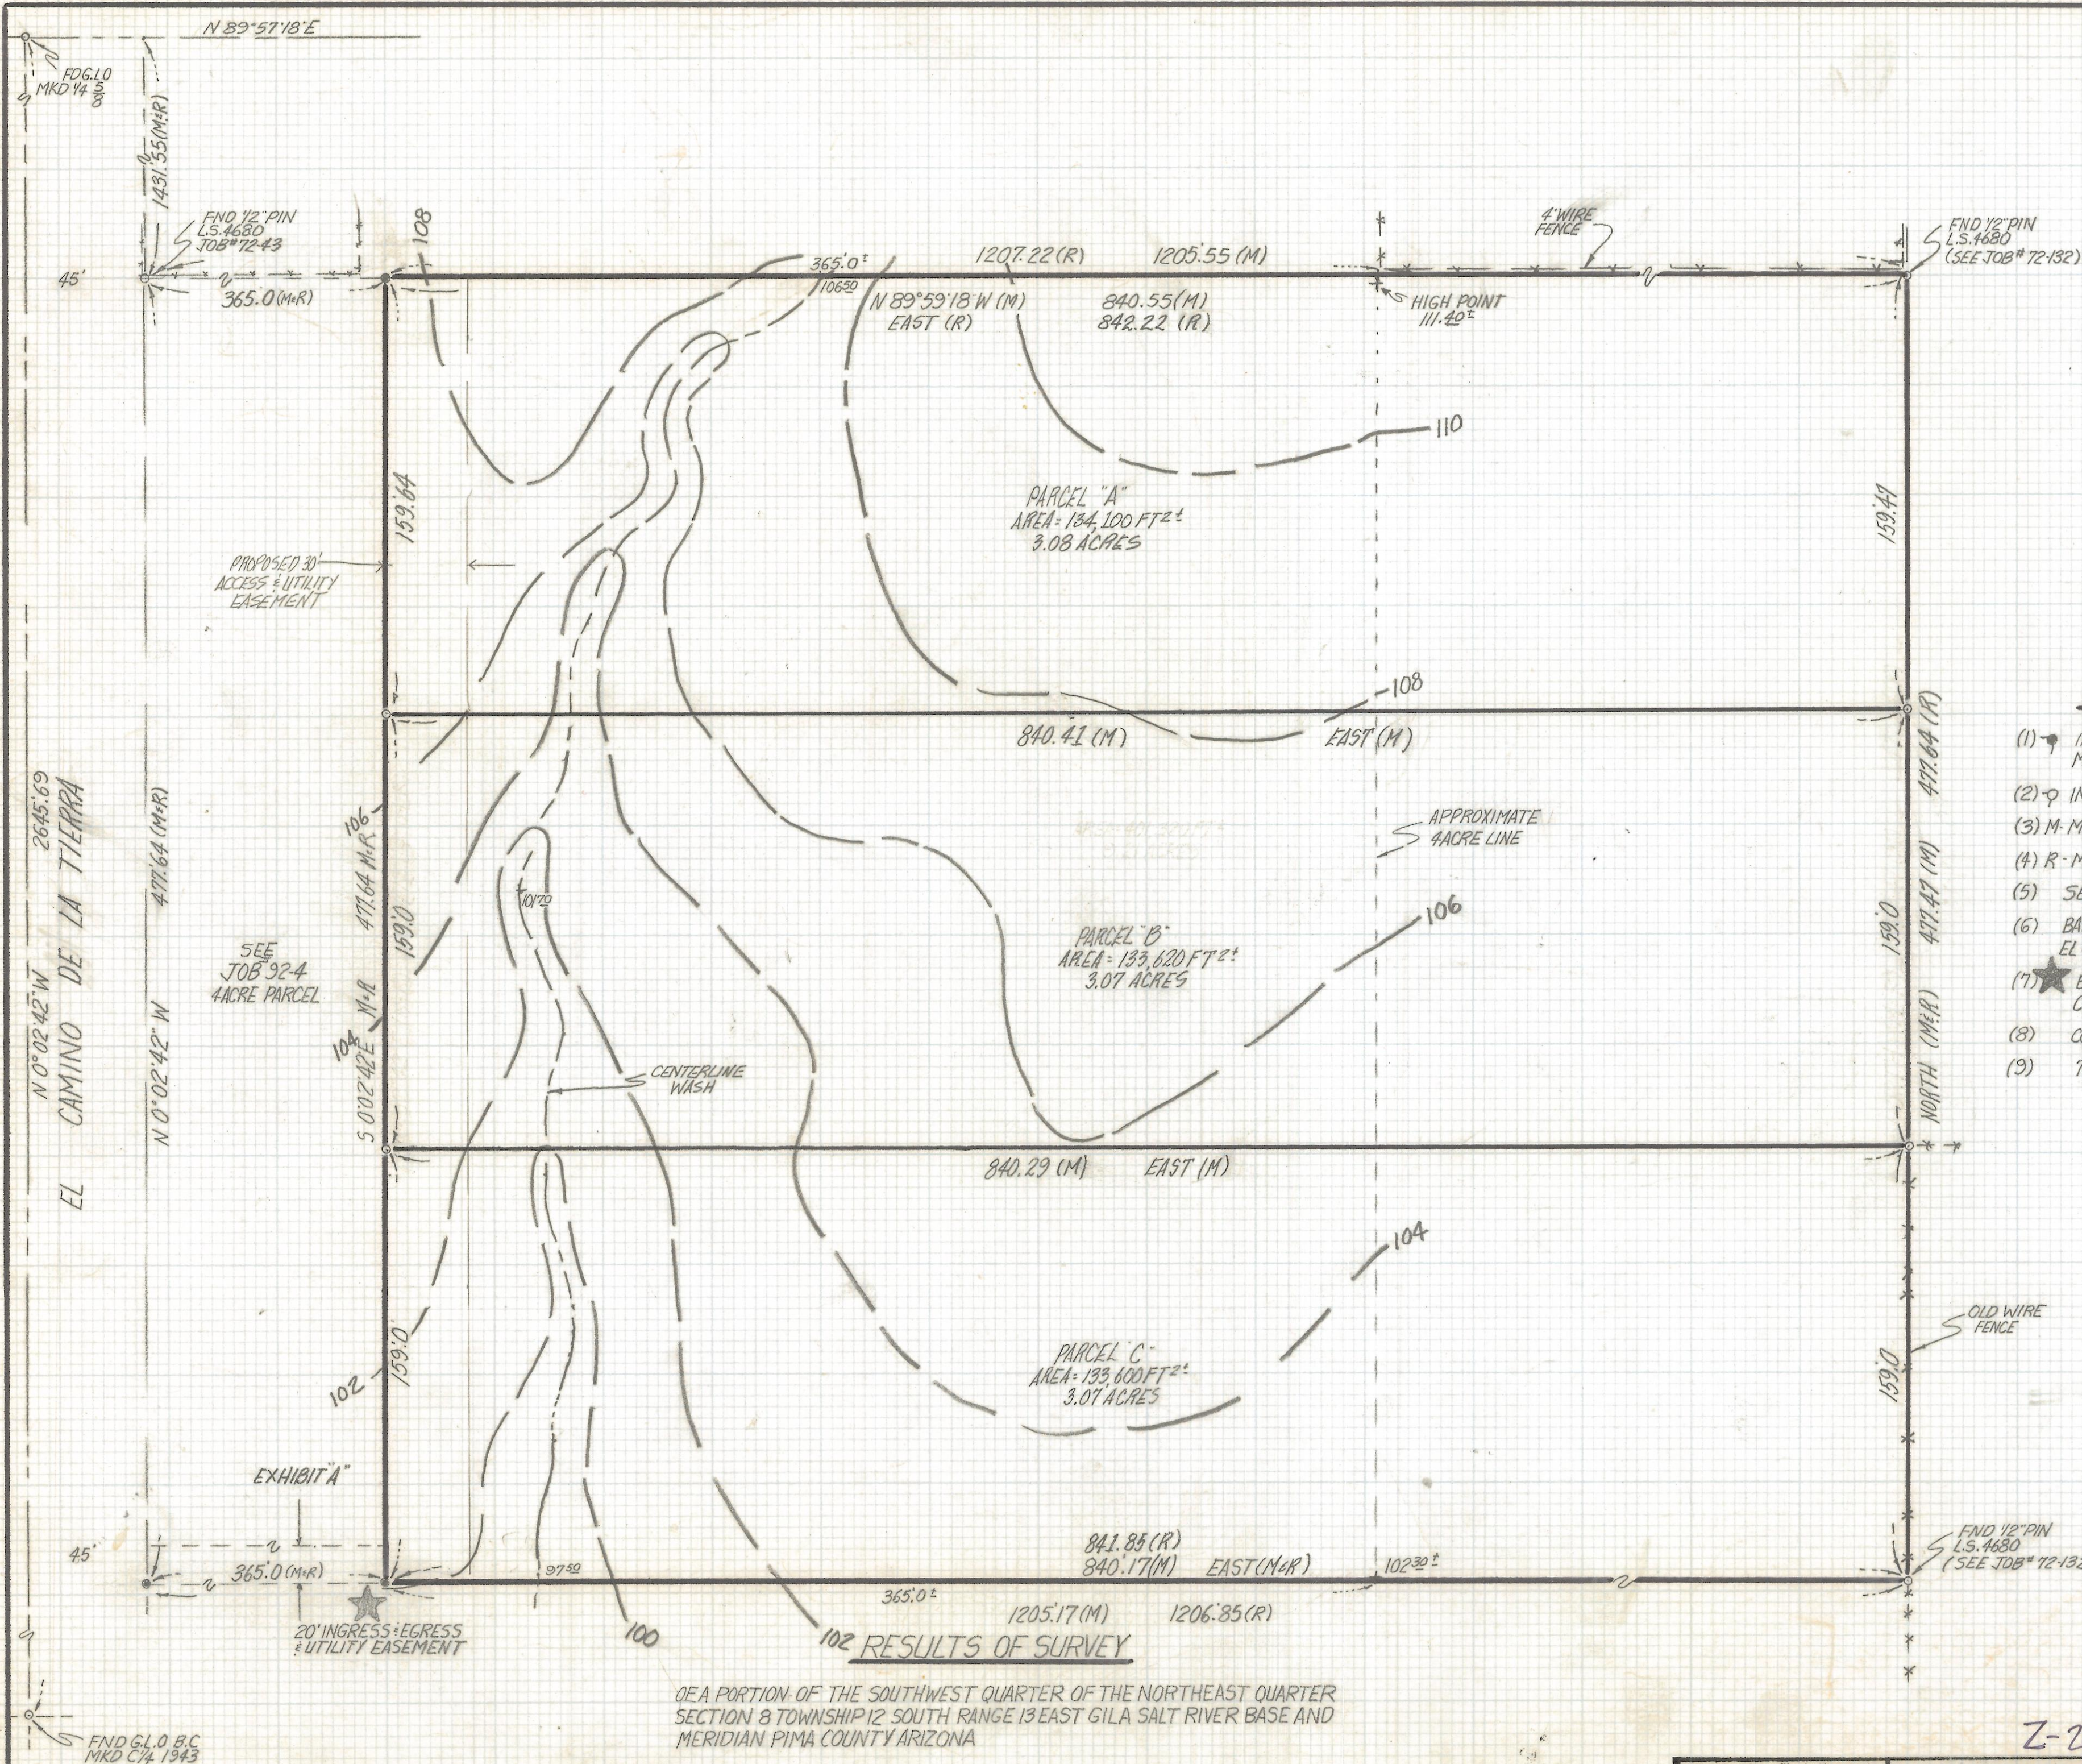

NOTES

- (1) INDICATES 1/2" PIN SET FROM JOB# 92-4 MKD L.S. 4680
- (2) 9 INDICATES SET 1/2" PIN L.S. 4680 UNLESS NOTED
- (3) M- MEASURED
- (4) R- MAP OR DEED RECORD
- (5) SEE JOBS 72-43, 72-132 AND 92-19
- (6) BASIS OF BEARINGS N 0° 02' 42" W PER CENTERLINE EL CAMINO DE LA TIERRA SEE JOB 72-132
- (7) ★ BENCHMARK ASSUMED ELEV. 100.00' SOUTHWEST CORNER OF PROPERTY
- (8) CONTOUR INTERVAL 2' FEET
- (9) TOTAL AREA 401,320 FT² 9.21 ACRES



Z-2017-311

PARCELS A-B-C 5-10-95
REVISIONS DATE

REM

ROBERT F. MELLEN
REGISTERED LAND SURVEYOR
1250 W. MOHAVE ST. TUCSON, ARIZONA
(602) 888-1012 SCALE: 1" = 40'

DATE: 2-19-92
DR BY: EMT CK BY: RFM
JOB NO. 92-19
SHEET 1 OF 1