DISCLAIMER:

This unrecorded Record of Survey was donated to the City of Tucson. The City of Tucson provides this data for your personal use "as is." Additionally, the City of Tucson provides this information with the understanding that it is not guaranteed to be accurate, correct or complete and conclusions drawn from such information are the responsibility of the user.

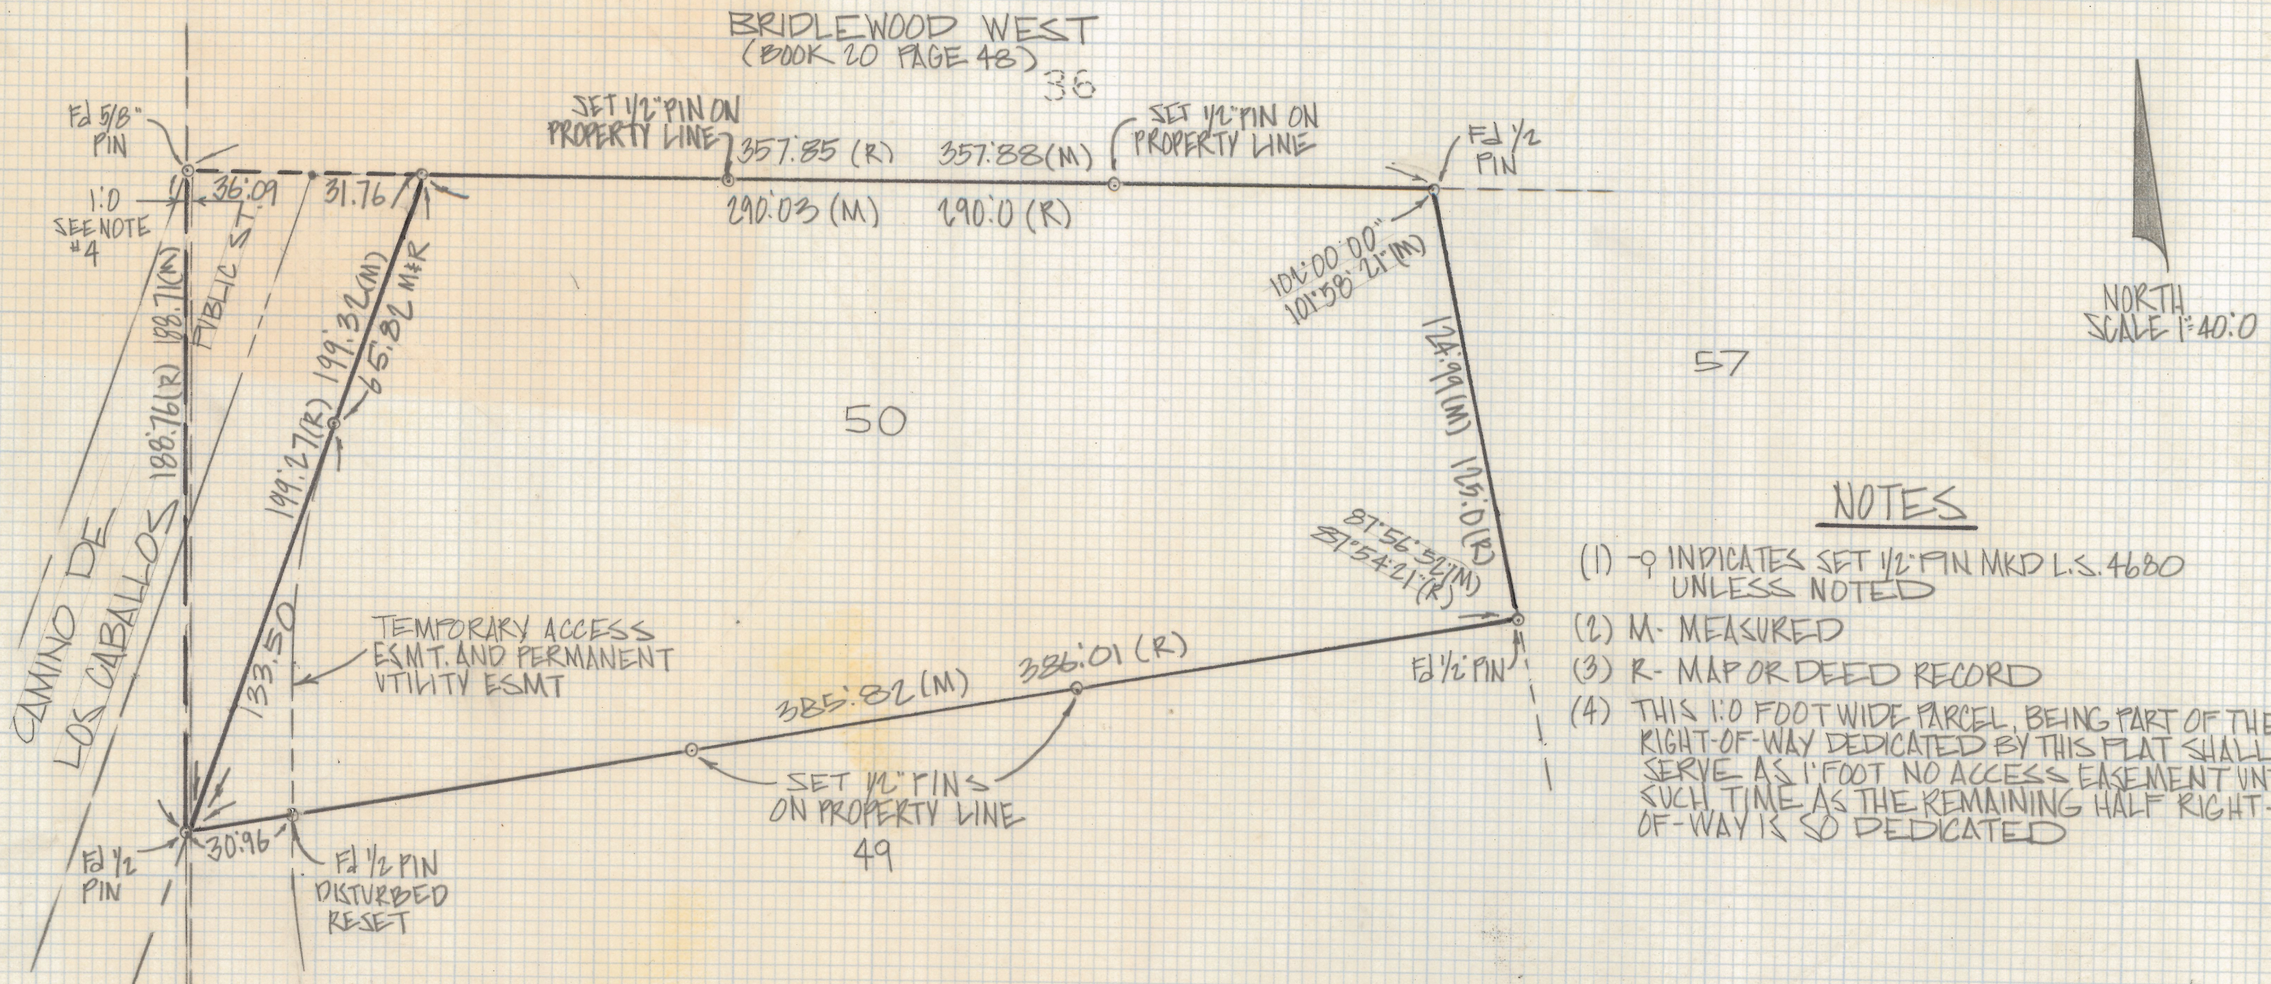

NOTES

(1) -⊙ INDICATES SET 1/2" PIN MKD L.S. 4680 UNLESS NOTED

(2) M- MEASURED

(3) R- MAP OR DEED RECORD

(4) THIS 1:0 FOOT WIDE PARCEL, BEING PART OF THE RIGHT-OF-WAY DEDICATED BY THIS PLAT SHALL SERVE AS 1' FOOT NO ACCESS EASEMENT UNTIL SUCH TIME AS THE REMAINING HALF RIGHT-OF-WAY IS SO DEDICATED

RESULTS OF SURVEY

OF LOT 50 BRIDLEWOOD WEST RECORDED IN BOOK 31 OF MAPS AND PLATS AT PAGE 75 IN THE OFFICE OF THE PIMA COUNTY RECORDER PIMA COUNTY ARIZONA

REGISTERED LAND SURVEYOR
CERTIFICATE NO.
4680
ROBERT F. MELLEN
Date Signed 7/10/84
ARIZONA, U.S.A.

Z-2018-468

ROBERT F. MELLEN
REGISTERED LAND SURVEYOR
TUCSON, ARIZONA
JOB # 84-101

(2)