


DISCLAIMER:

This unrecorded Record of Survey was donated to the City of Tucson. The City of Tucson provides this data for your personal use "as is." Additionally, the City of Tucson provides this information with the understanding that it is not guaranteed to be accurate, correct or complete and conclusions drawn from such information are the responsibility of the user.

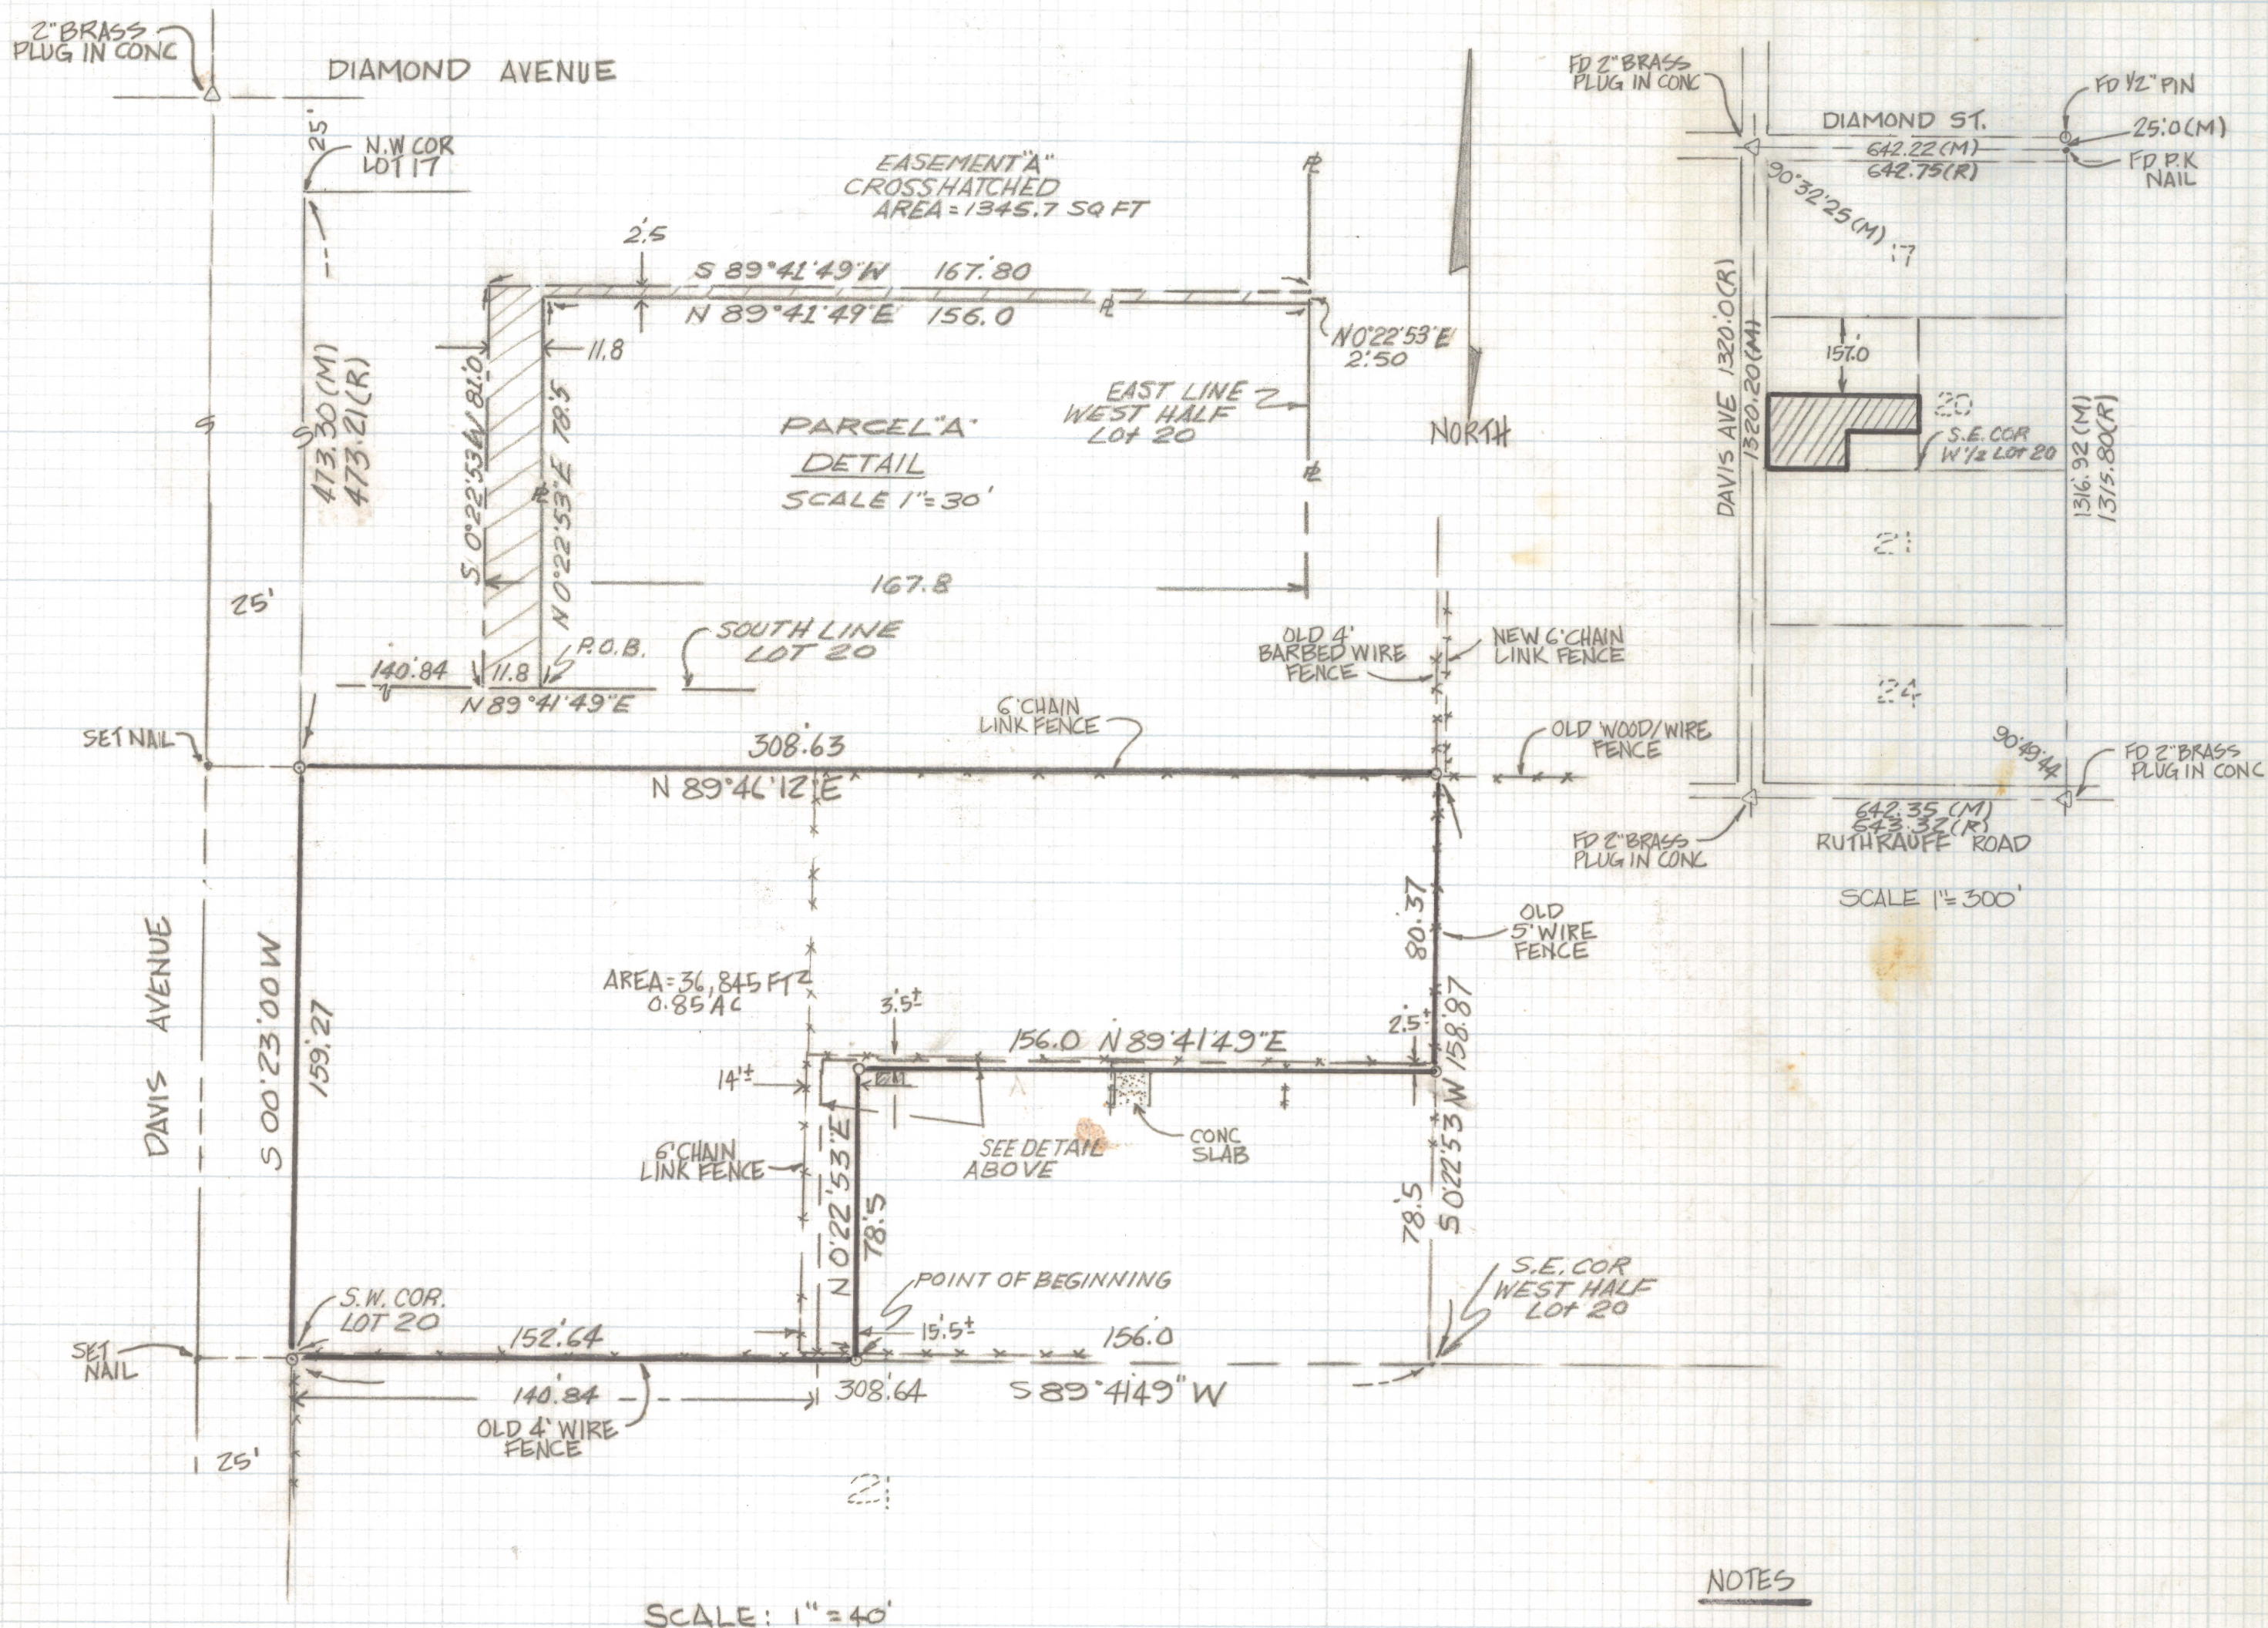

NOTES

- (1) —o INDICATES SET 1/2" PIN MKD L.S. 4680 UNLESS NOTED
- (2) M-MEASURED
- (3) R-MAP OR DEED RECORD

RESULTS OF SURVEY

OF THE WEST HALF OF LOT 20 OF GIBSON TRACT RECORDED IN BOOK 20 OF MAPS AND PLATS AT PAGE 10, EXCEPT THE NORTH 157.0 FEET THEREOF, FURTHER EXCEPT ANY PORTION LYING WITHIN THE SOUTH 78.5 FEET OF THE EAST 156.0 FEET OF THE WEST HALF OF LOT 20 AS RECORDED IN THE PIMA COUNTY, RECORDERS OFFICE PIMA COUNTY, ARIZONA



ROBERT F. MELLEN
REGISTERED LAND SURVEYOR
TUCSON, ARIZONA
JOB # 88-74

EASEMENT "A" REVISED 1-22-93

Z-2020796