DISCLAIMER:

This unrecorded Record of Survey was donated to the City of Tucson. The City of Tucson provides this data for your personal use "as is." Additionally, the City of Tucson provides this information with the understanding that it is not guaranteed to be accurate, correct or complete and conclusions drawn from such information are the responsibility of the user.

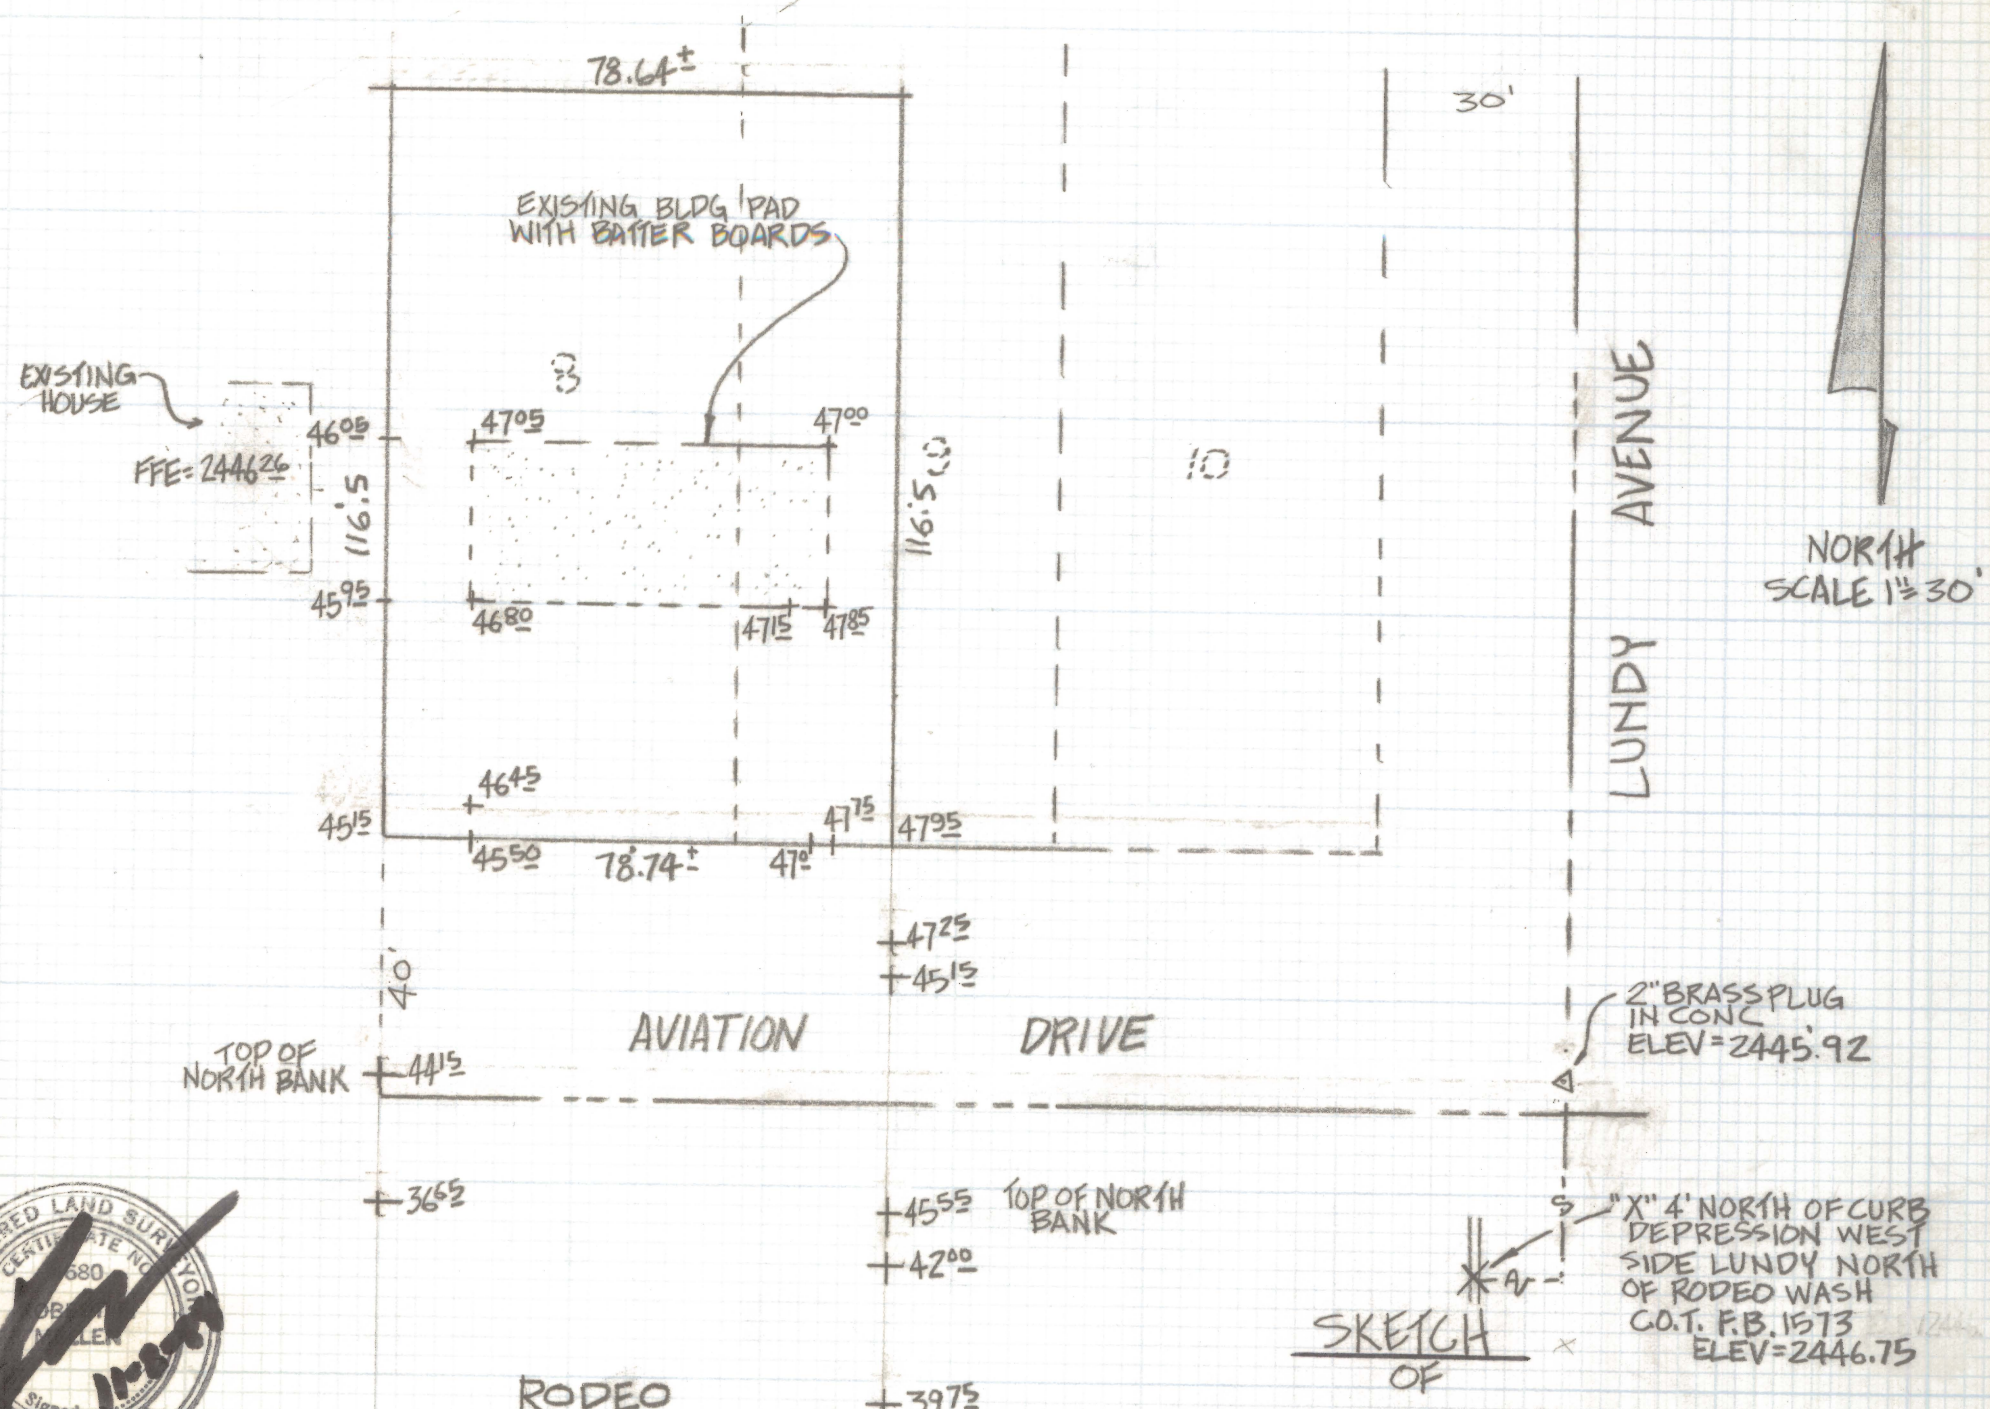

SKETCH OF

EXISTING GRADES OF A PORTION OF LOTS 8 AND 9 OF BLOCK 31 OF NATIONAL CITY NO 2 RECORDED IN BOOK 6 OF MAPS AND PLATS AT PAGE 75 IN THE OFFICE OF THE PIMA COUNTY RECORDER PIMA COUNTY, ARIZONA

REGISTERED LAND SURVEYOR CERTIFICATE NO. 680 ROBERT F. MELLEN Signed 11-8-88 ARIZONA, U.S.A.

NOTE:

(1) BENCH MARK RM-27 FIRM N.G.V.D. DATUM ARIZONA HIGHWAY DEPT. DISK (NO STAMPING) SET ON CONCRETE WALK AT EAST END OF AJO BRIDGE OVER THE SANTA CRUZ RIVER ELEV=2406.99

ROBERT F. MELLEN
REGISTERED LAND SURVEYOR
TUCSON, ARIZONA
JOB# 88-145

Z-2020-836