DISCLAIMER:

This unrecorded Record of Survey was donated to the City of Tucson. The City of Tucson provides this data for your personal use "as is." Additionally, the City of Tucson provides this information with the understanding that it is not guaranteed to be accurate, correct or complete and conclusions drawn from such information are the responsibility of the user.

NOTES

1) NO CORNERS SET AT THIS TIME
2) M-MEASURED
3) R-MAP OR DEED RECORD
4) * BASIS OF BEARINGS N 0°17'16"E CENTERLINE N. FIRST AVE. PER MONUMENT SURVEY BY TAYLOR, McFARLAND & JOHNSON PLAN N°H-65-8 DATED 2-13-62

N

SCALE 1"=30'

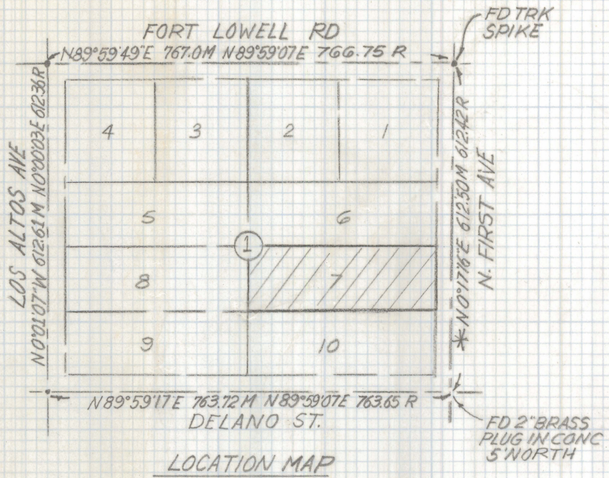

LOCATION MAP

BLOCK 1 CORONADO HEIGHTS PER BOOK 3 PAGE 115 MAPS & PLATS
SCALE 1"=200'

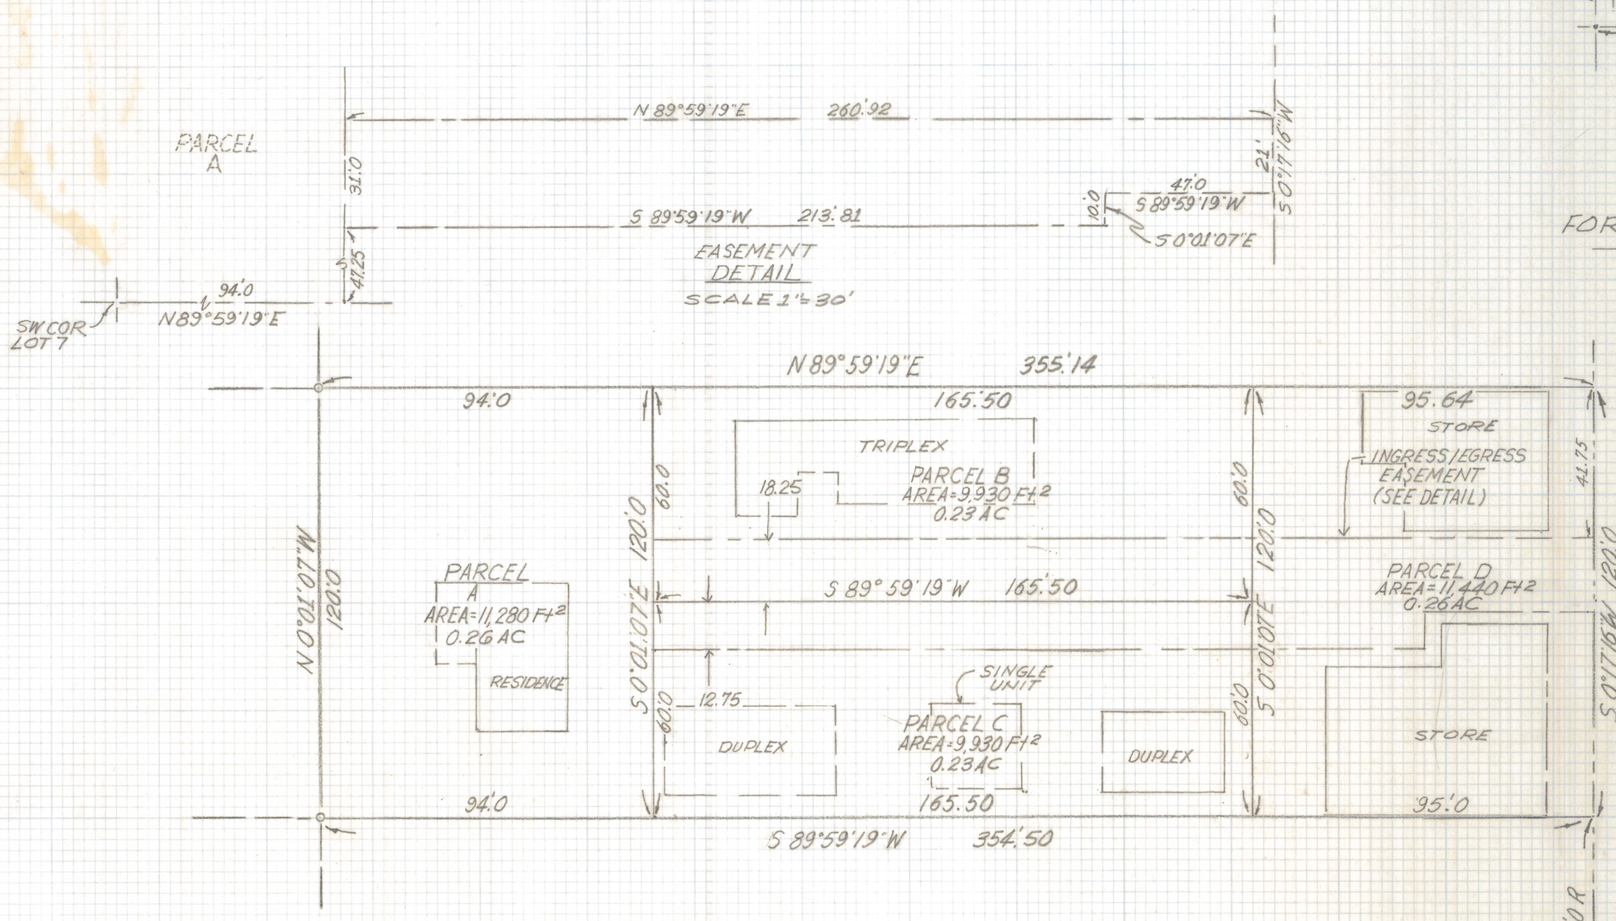

REGISTERED LAND SURVEYOR
CERTIFICATE NO. 29405
EVERETT M. TRUEBLOOD
ARIZONA U.S.A.
11-26-97
Everett M. Trueblood

RESULTS OF SURVEY

OF A PORTION OF LOT 7 BLOCK 1 CORONADO HEIGHTS AS RECORDED IN BOOK 3 OF MAPS AND PLATS AT PAGE 115 IN THE OFFICE OF THE PIMA COUNTY RECORDER, PIMA COUNTY, ARIZONA.

DATE	REVISIONS

EVERETT M. TRUEBLOOD LAND SURVEYING
2300 West Ian Place
Tucson, AZ 85741
(520) 888-2549

Drawn By: E.M.T.	Checked By: E.M.T.	Date: 11-12-97
Job No. 97-137	Scale: 1"=30'	Sheet 1 of 1

Z-2021-007