DISCLAIMER:

This unrecorded Record of Survey was donated to the City of Tucson. The City of Tucson provides this data for your personal use "as is." Additionally, the City of Tucson provides this information with the understanding that it is not guaranteed to be accurate, correct or complete and conclusions drawn from such information are the responsibility of the user.

SPECIAL NOTES

The found capped pipe at the Northwest corner of Section 29 was used for this survey. Both Record of Surveys and Belvedere Estates Subdivision, mentioned in Note # 6, also used this capped pipe. Most legal descriptions in this area were based on this corner. The found pipe fits existing found corners.

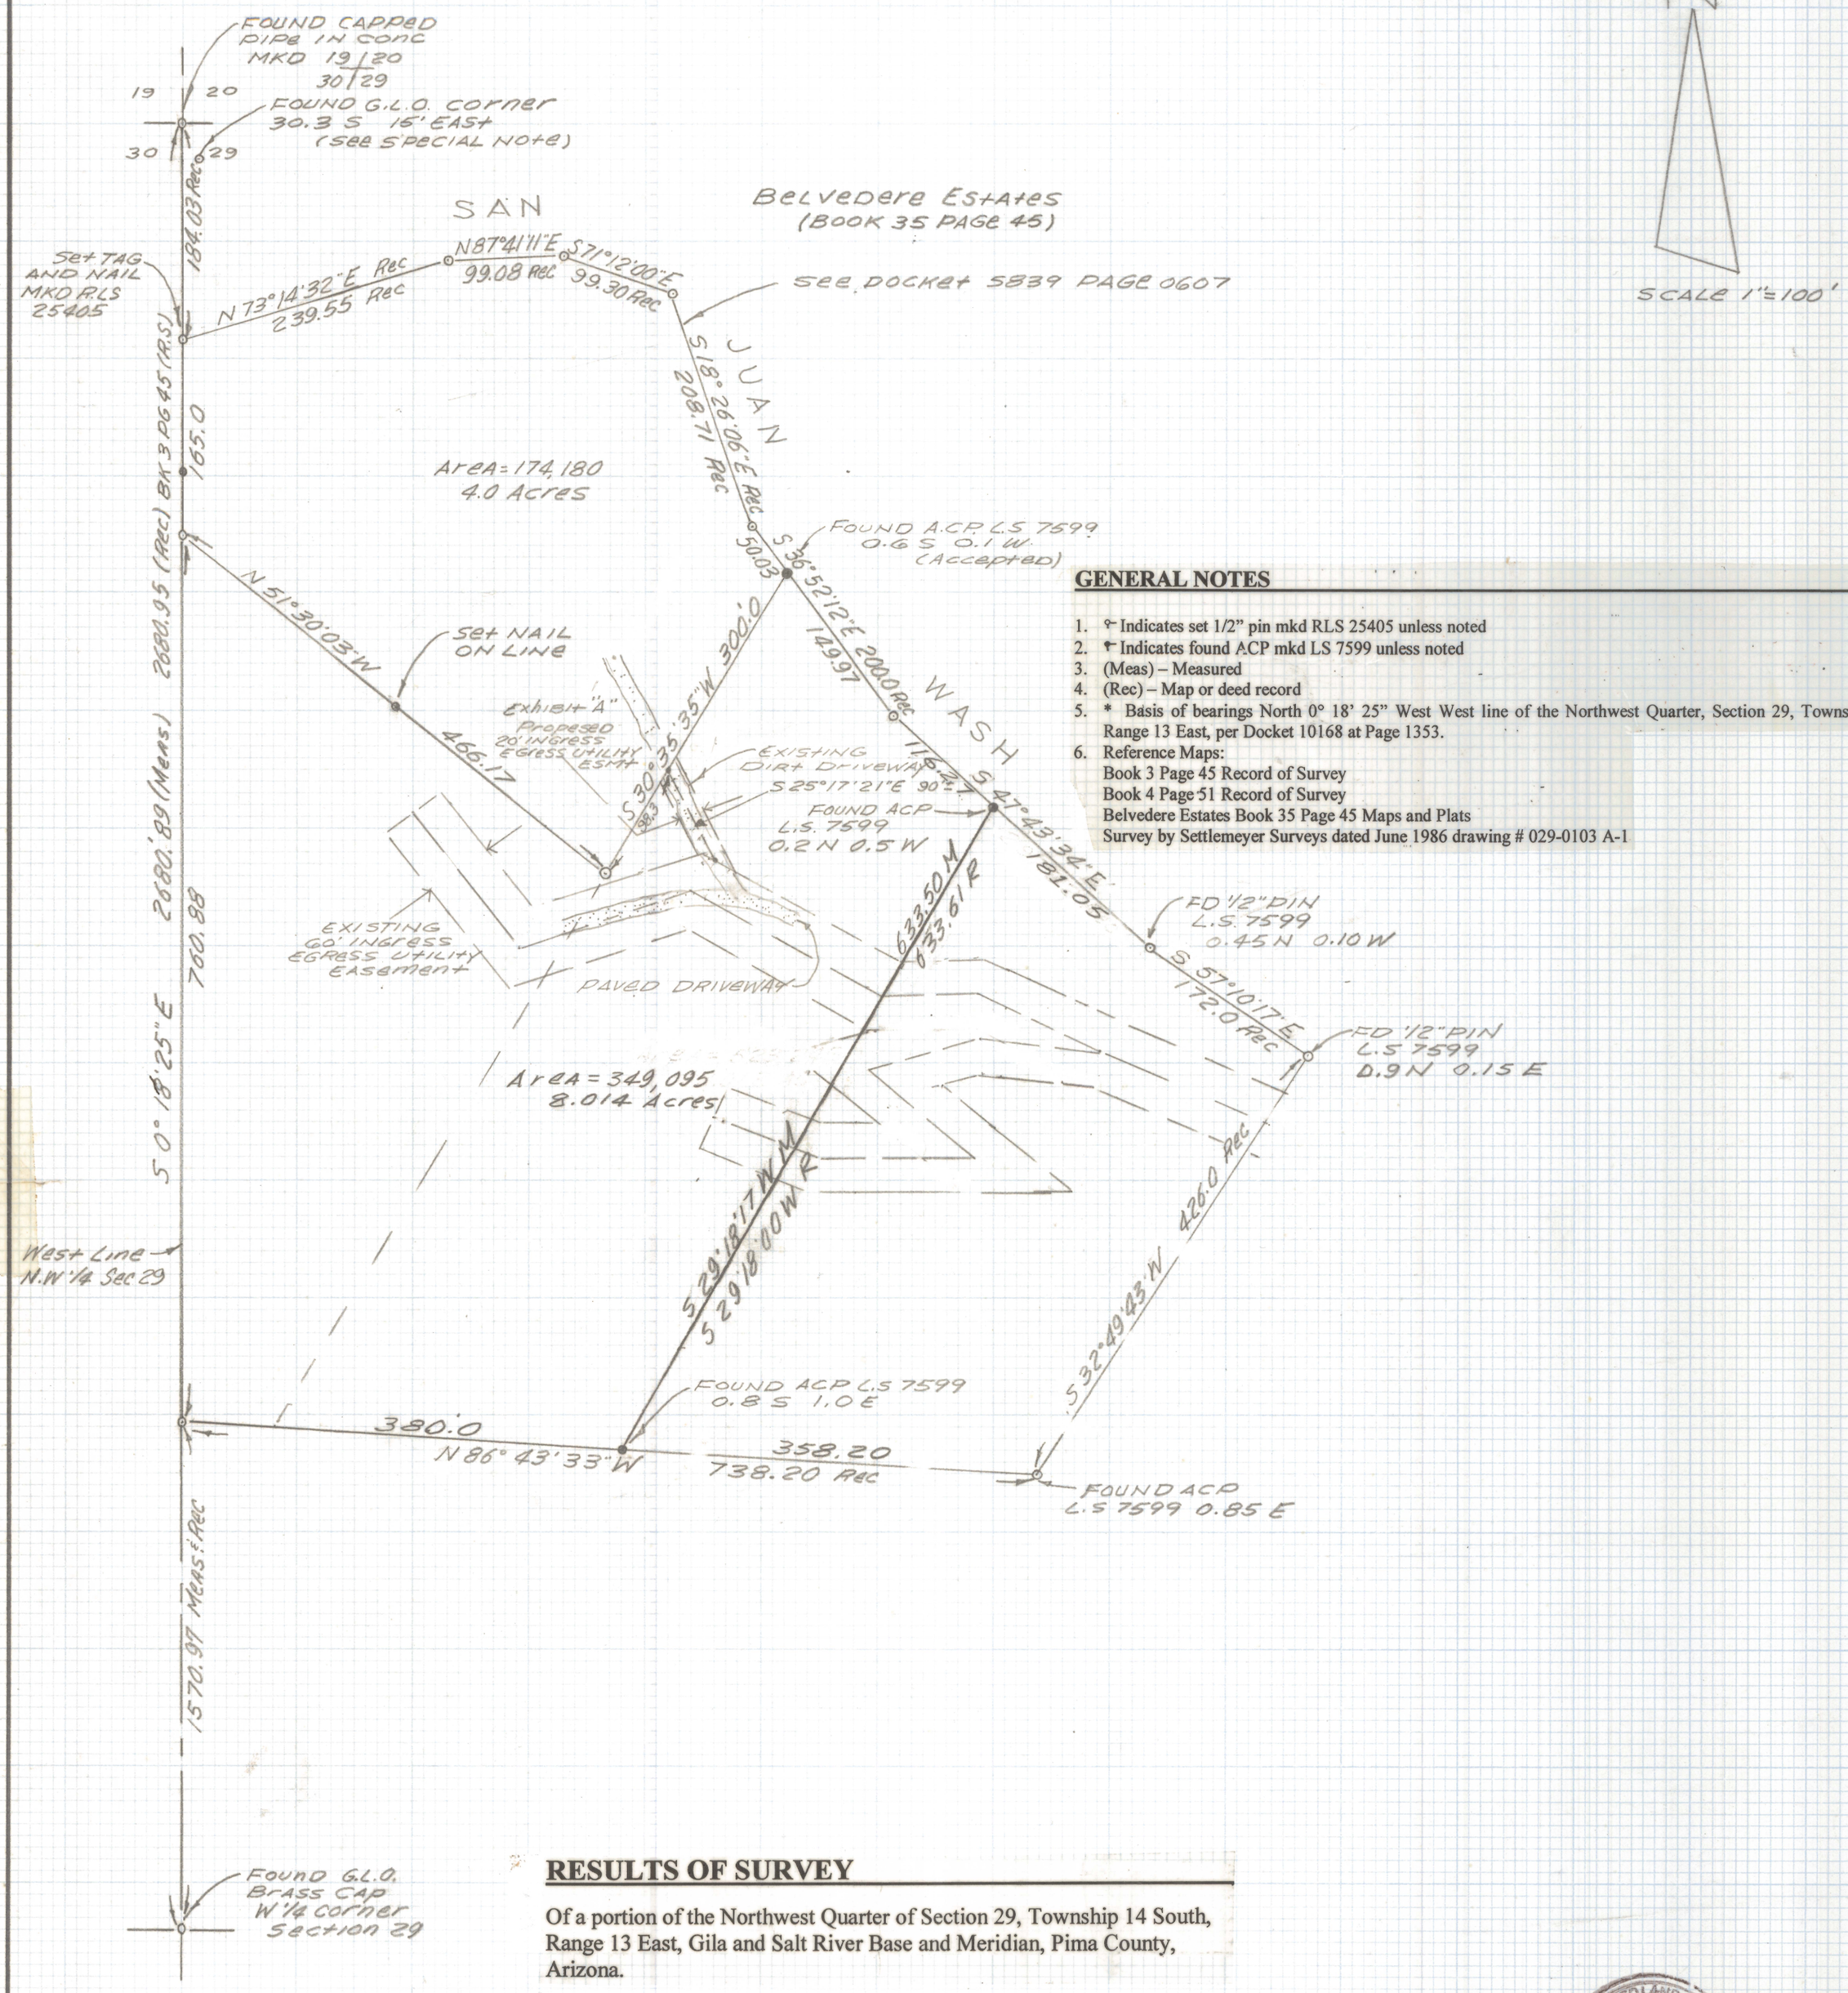

GENERAL NOTES

1. ⚲ Indicates set 1/2" pin mkd RLS 25405 unless noted
2. ⚲ Indicates found ACP mkd LS 7599 unless noted
3. (Meas) – Measured
4. (Rec) – Map or deed record
5. * Basis of bearings North 0° 18' 25" West West line of the Northwest Quarter, Section 29, Township 14 South, Range 13 East, per Docket 10168 at Page 1353.
6. Reference Maps:
   Book 3 Page 45 Record of Survey
   Book 4 Page 51 Record of Survey
   Belvedere Estates Book 35 Page 45 Maps and Plats
   Survey by Settlemeyer Surveys dated June 1986 drawing # 029-0103 A-1

RESULTS OF SURVEY

Of a portion of the Northwest Quarter of Section 29, Township 14 South, Range 13 East, Gila and Salt River Base and Meridian, Pima County, Arizona.

REGISTERED LAND SURVEYOR CERTIFICATE NO. 25405 EVERETT M. TRUEBLOOD Date Signed 7-23-98 ARIZONA U.S.A.

Everett M. Trueblood

Revised 12 Acre Parcel 5-5-99

DATE	REVISIONS

EVERETT M. TRUEBLOOD LAND SURVEYING
2300 West Ian Place
Tucson, AZ 85741
(520) 888-2549

Drawn By: EMT	Checked By: EMT	Date: July 23, 1998
Job No. 98-100	Scale: 1" = 100'	Sheet 1 of 1

Z-2021-0055