
DISCLAIMER:

This unrecorded Record of Survey was donated to the City of Tucson. The City of Tucson provides this data for your personal use "as is." Additionally, the City of Tucson provides this information with the understanding that it is not guaranteed to be accurate, correct or complete and conclusions drawn from such information are the responsibility of the user.

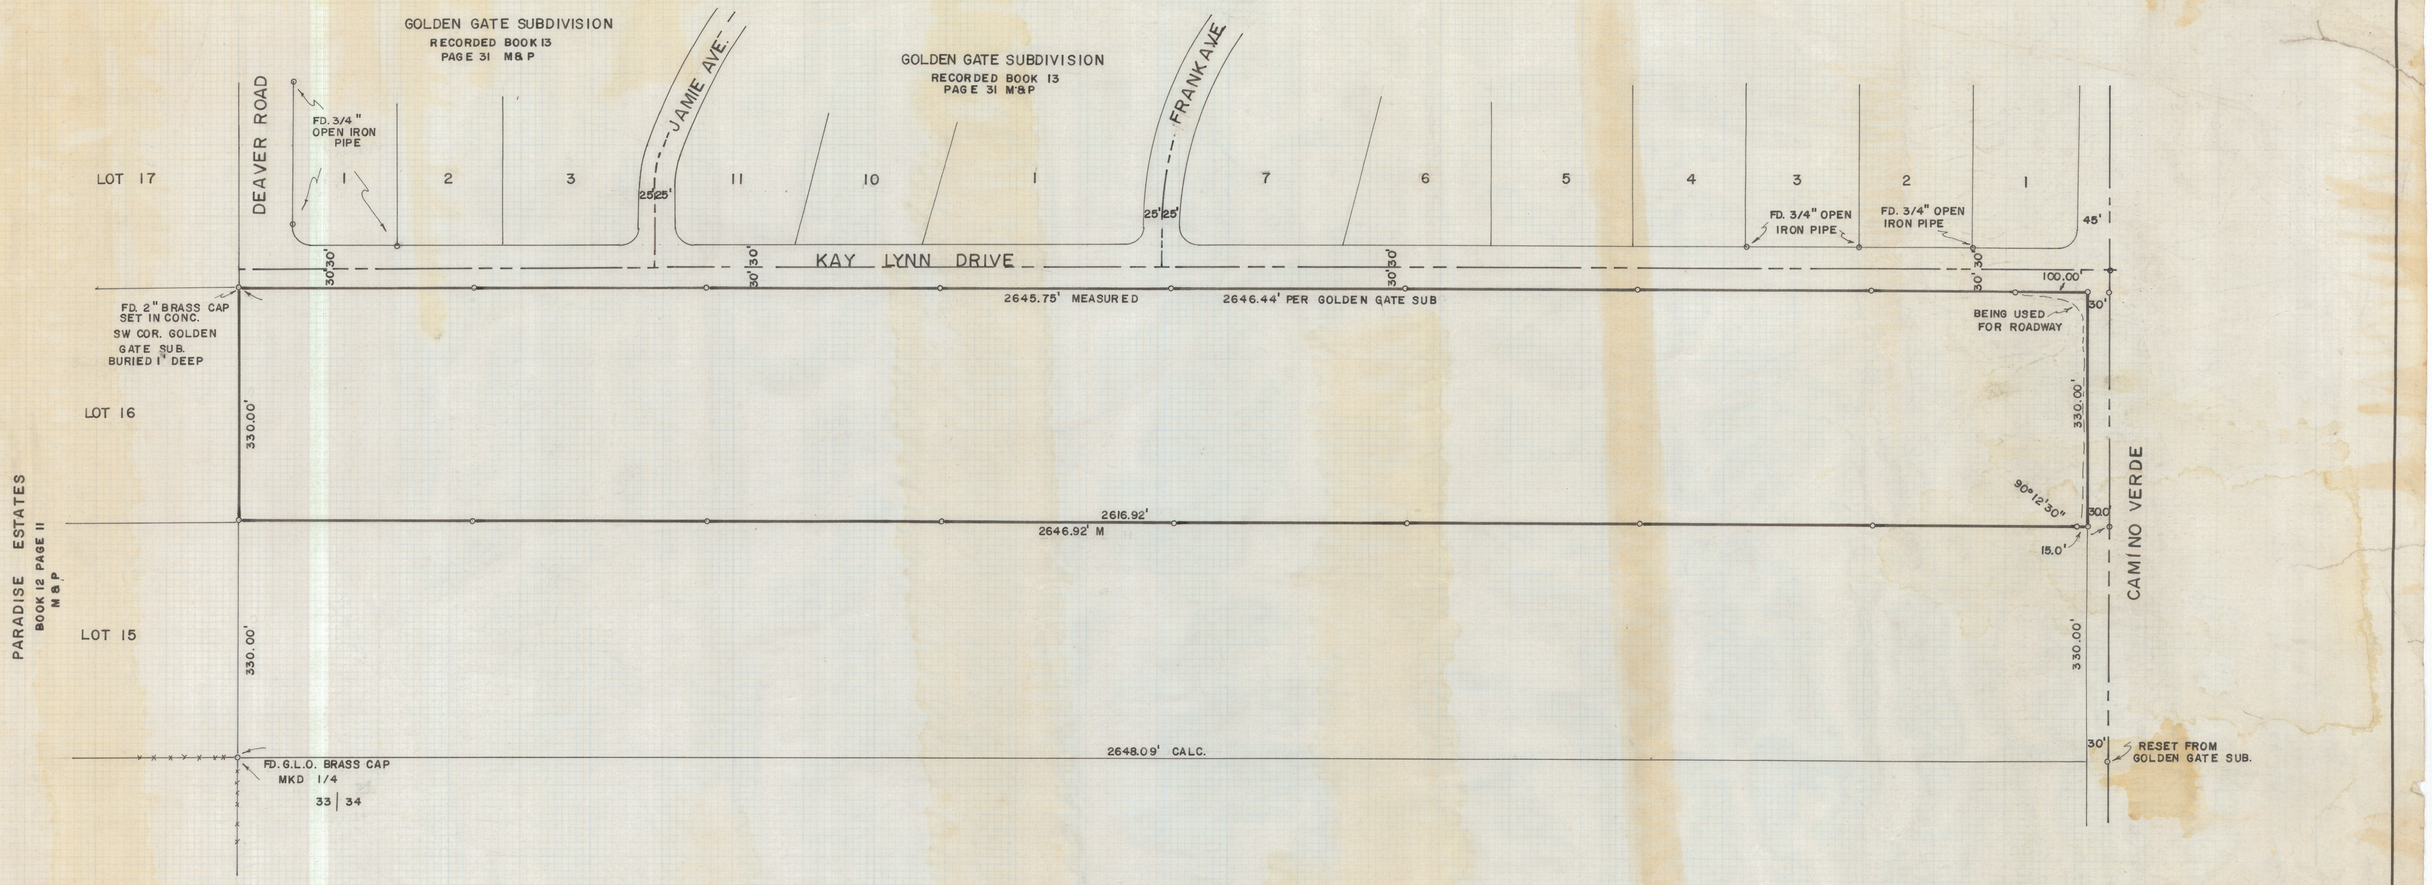

RESULTS OF SURVEY
OF

THE NORTH 330.0 FEET OF THE SOUTH 660.0 FEET OF THE NORTHWEST QUARTER OF SECTION THIRTY-FOUR, TOWNSHIP FOURTEEN SOUTH, OF RANGE TWELVE EAST, GILA AND SALT RIVER BASE AND MERIDIAN, PIMA COUNTY, ARIZONA

N

SCALE 1" = 100'

REGISTERED LAND SURVEYOR
ROBERT F. [illegible]
ARIZONA, U.S.A.

NOTES

(1) ⊢ INDICATES 5/8" STEEL PIN SET MKD. L.S. 4680 UNLESS NOTED

(2) PINS ARE SET ALONG THE NORTH & SOUTH BOUNDARIES AT 330ft' FOR PROPOSED FENCE

Z-2021-0261